Plat Cab H pg 143

2021061414
RECORDED: 09/14/2021 11:48:25 AM
ANITA MATHER
ALLEN COUNTY RECORDER
FORT WAYNE, IN

Secondary Plat of:

VERONA LAKES, SECTION III

A subdivision of part of the Fractional Northeast Quarter of Section 6, Township 30 North, Range 11 East, Allen County, Indiana.

Developer:
Springmill Woods Development, LLC
9430 Lima Road
Fort Wayne, IN 46825
Tel: 260/489-4433

Surveyor - Planner:
Sauer Land Surveying, Inc.
14033 Illinois Road, Suite C
Fort Wayne, IN 46814
Tel: 260/469-3300

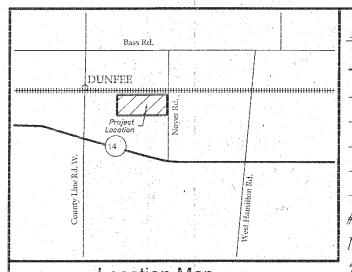

Location Map

PLAT LEGEND

- Plot Boundary Line
- Interior Street and Road Right-of-Way Line
- Interior Lot Line
- Building Set-back Line
- Easement Line
- Adjoining Plat Interior Lot Line
- #NNNN — Street Address Number
- NN — Lot Number and Block Designation
- Δ=NN°NN'NN" R=NNN.NN' — Street Centerline Curve Data
- NNN.N — Minimum Flood Protection Grade

NOTES:

1. All buried utilities shall allow for the proposed swale grades all shown on the approved engineering plans.
2. U.E.S.D.E. indicates utility and surface drainage easement.
3. All right-of-way intersection radii are 20 feet.
4. [ ] Hoosier elevation indicates minimum flood protection grade (NAVD '88 DATUM).
5. All common areas to be blanket utility, surface drainage, and regulated drainage easements.

BENCHMARKS:

Beginning Benchmark: F-129 B.M. tablet set in the NW corner of S.R. 14 bridge over Beal Taylor Ditch, located 0.17 miles East of West Hamilton Road South, Sec. 5, T 30 N, R 11 E, Aboite Twp.
+/- ELEVATION = 822.28

Plat Benchmark
Top of Bronze Disk installed in a PVC pipe located in the Southeast end of Block "B", 7.5 feet North and 15.0 feet West of the Northeast corner of Lot 18, Verona Lakes, Section I, with the elevation 836.83 feet stamped in the disk.
ELEVATION = 836.83 feet [NAVD'88]

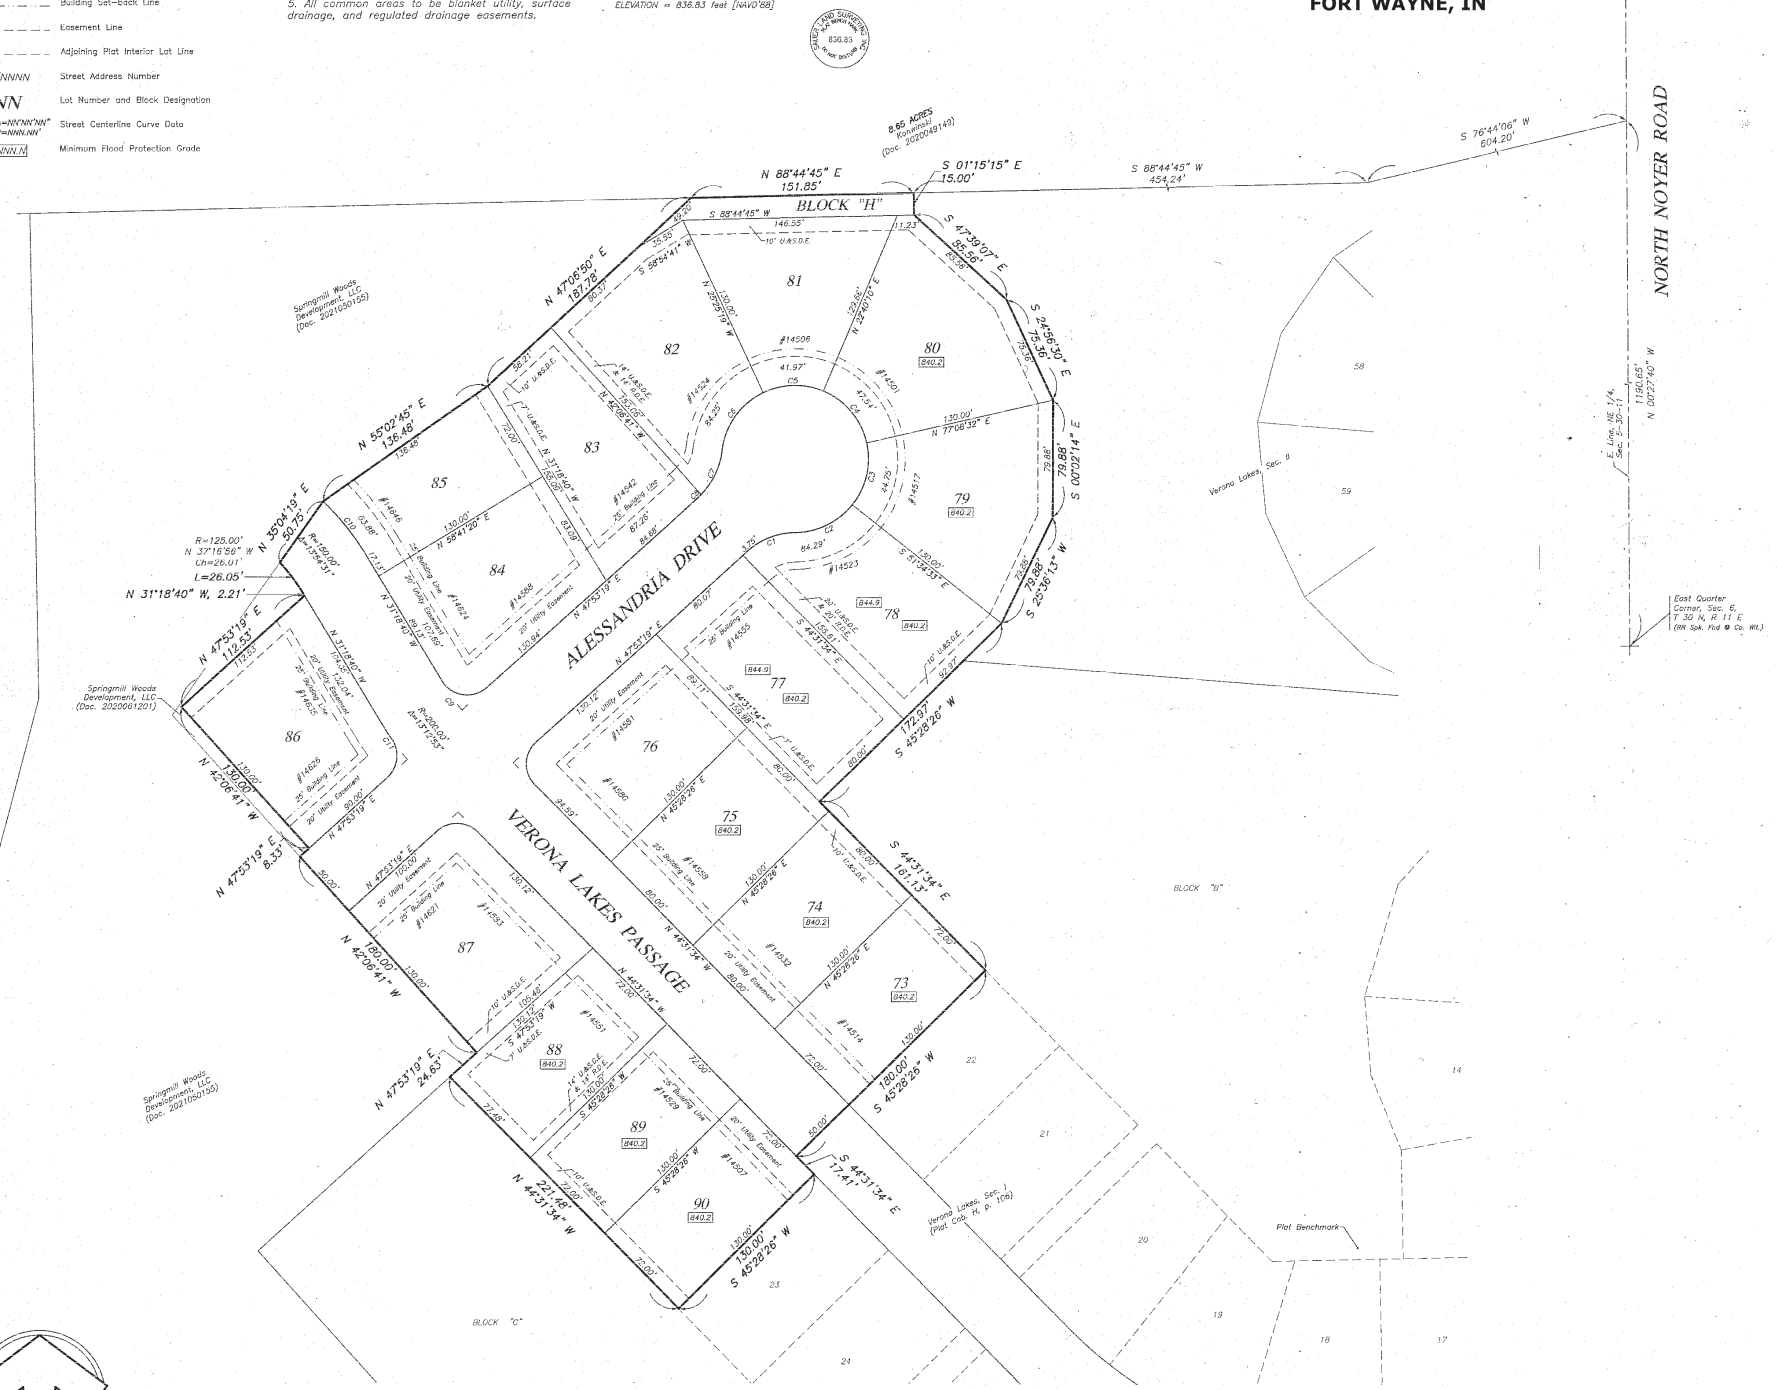
BLOCK "H"
BLOCK "B"
BLOCK "C"
ALESSANDRIA DRIVE
VERONA LAKES PASSAGE
NORTH NOYER ROAD
Springmill Woods Development, LLC (Doc. 2020061201)
Springmill Woods Development, LLC (Doc. 2021050139)
Springmill Woods Development, LLC (Doc. 2021050135)
8.65 ACRES Fractional (Doc. 2020049149)
Verona Lakes, Sec. II
Verona Lakes, Sec. I (Plat Cab. H, p. 106)
Plat Benchmark
East Quarter Corner, Sec. 6, T.30 N., R. 11 E. (mn spk. fnd @ Co. Rd.)
E. Line, NE 1/4, Sec. 6-30-11
1190.65' N 00°27'40" W
N 88°44'45" E 151.85'
S 01°15'15" E 15.00'
S 88°44'45" W 454.24'
S 76°44'06" W 604.20'
N 47°08'50" E 187.79'
S 47°39'07" E 85.56'
S 24°56'30" E 75.36'
S 00°03'14" E 79.88'
S 25°34'13" W 79.88'
S 45°28'26" W 172.97'
S 44°31'34" E 181.53'
N 47°53'19" E 24.65'
N 44°06'41" W 180.00'
N 44°31'34" W 221.46'
N 55°07'45" E 136.46'
N 35°04'19" E 80.75'
N 47°53'19" E 113.25'
N 47°53'19" E 8.35'
N 31°18'40" W, 2.21'
R=125.00' N 37°16'56" W L=26.01'
S 88°44'45" W 146.55'
S 01°15'15" E 130.00'
N 77°08'32" E 130.00'
S 88°44'45" W 151.85'
N 88°44'45" E 146.55'
N 01°15'15" W 130.00'
S 88°44'45" W 151.85'
N 01°15'15" W 130.00'
N 88°44'45" E 151.85'
S 01°15'15" E