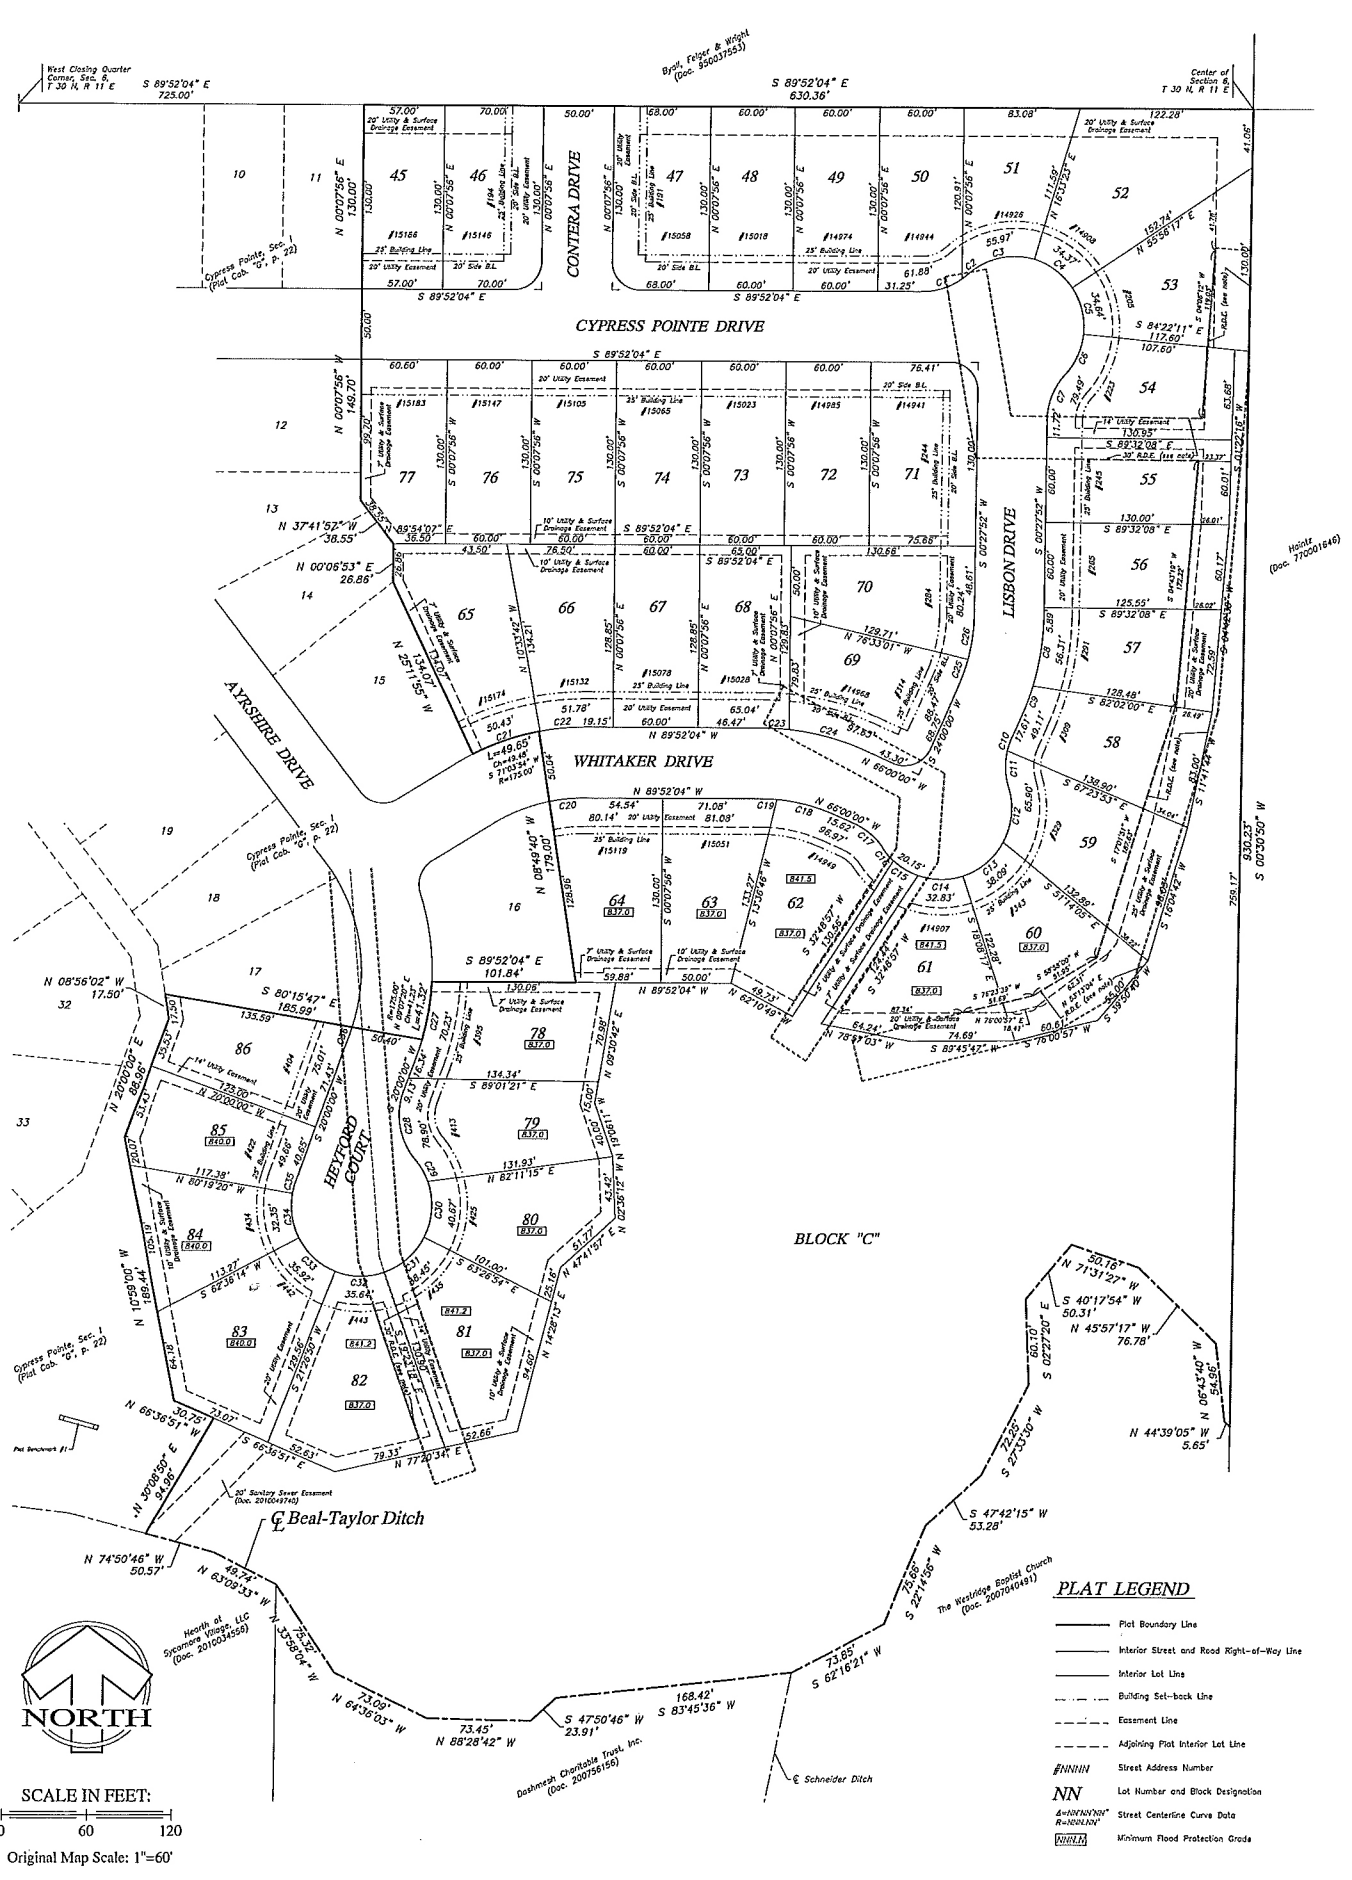
West Closing Quarter Corner, Sec. 8, T 30 N, R 11 E
S 89°52'04" E 725.00'
Byall, Feiger & Wright (Doc. 9500375563)
S 89°52'04" E 630.36'
Center of Section 8, T 30 N, R 11 E
CONTERA DRIVE
CYPRESS POINTE DRIVE
LISBON DRIVE
AYRSHIRE DRIVE
WHITAKER DRIVE
HEYFORD COURT
BLOCK "C"
Cypress Pointe, Sec. 1 (Plat Cab. "G", P. 22)
Haintz (Doc. 7700018416)
Hearth at Sycamore Village, LLC (Doc. 2010034556)
Dashmesh Charitable Trust, Inc. (Doc. 2007156156)
The Westridge Baptist Church (Doc. 2007040491)
20' Sanitary Sewer Easement (Doc. 2010049740)
℄ Beal-Taylor Ditch
℄ Schneider Ditch
Pet Brochures #1
PLAT LEGEND
Plat Boundary Line
Interior Street and Road Right-of-Way Line
Interior Lot Line
Building Set-back Line
Easement Line
Adjoining Plat Interior Lot Line
#NNNN Street Address Number
NN Lot Number and Block Designation
Δ=NN°NN'NN" R=NNN.NN' Street Centerline Curve Data
NNN.N Minimum Flood Protection Grade
NORTH
SCALE IN FEET:
0 60 120
Original Map Scale: 1"=60'